SHEET NOTES–DEMOLITION & NEW WORK:

1. EXISTING LIGHTING FIXTURES TO BE REMOVED PRIOR TO DEMOLTION. CLEAN AND REVAMP FIXTURES. REINSTALL IN NEW LOCATION AS SHOWN (ER). REMOVE ASSOCIATED WIRING AND SWITCHES. MAINTAIN CIRCUIT CONTINUITY FOR FIXTURES TO REMAIN. CONNECT RELOCATED AND NEW FIXTURES ON EXISTING CIRCUITS.
2. REMOVE EXISTING FIXTURES. REUSE CIRCUITS FOR NEW FIXTURES. MAINTAIN CIRCUIT CONTINUITY. (R)
3. NEW FIXTURES TO MATCH EXISTING TYPE AS CLOSE AS POSSIBLE. CONNECT TO EXISTING CIRCUITS UNLESS OTHERWISE NOTED.
4. RELOCATED FIXTURE (RE) CONNECT TO EXISTING CIRCUIT. PROVIDE NEW SWITCHES. CONTRACTOR TO VERIFY CIRCUIT NUMBERING SHOWN. (EXISTING CIRCUIT NUMBERS SHOWN FOR INFORMATION ONLY)
5. NEW EMERGENCY BATTERY PACK–WALL MOUNTED WITH 2–25W HEADS. CONNECT TO NEAREST UNSWITCHED EMERGENCY CIRCUIT.
6. NEW EXIT LIGHT FIXTURE WITH BATTERY CONNECT TO NEAREST EMERGENCY CIRCUIT.

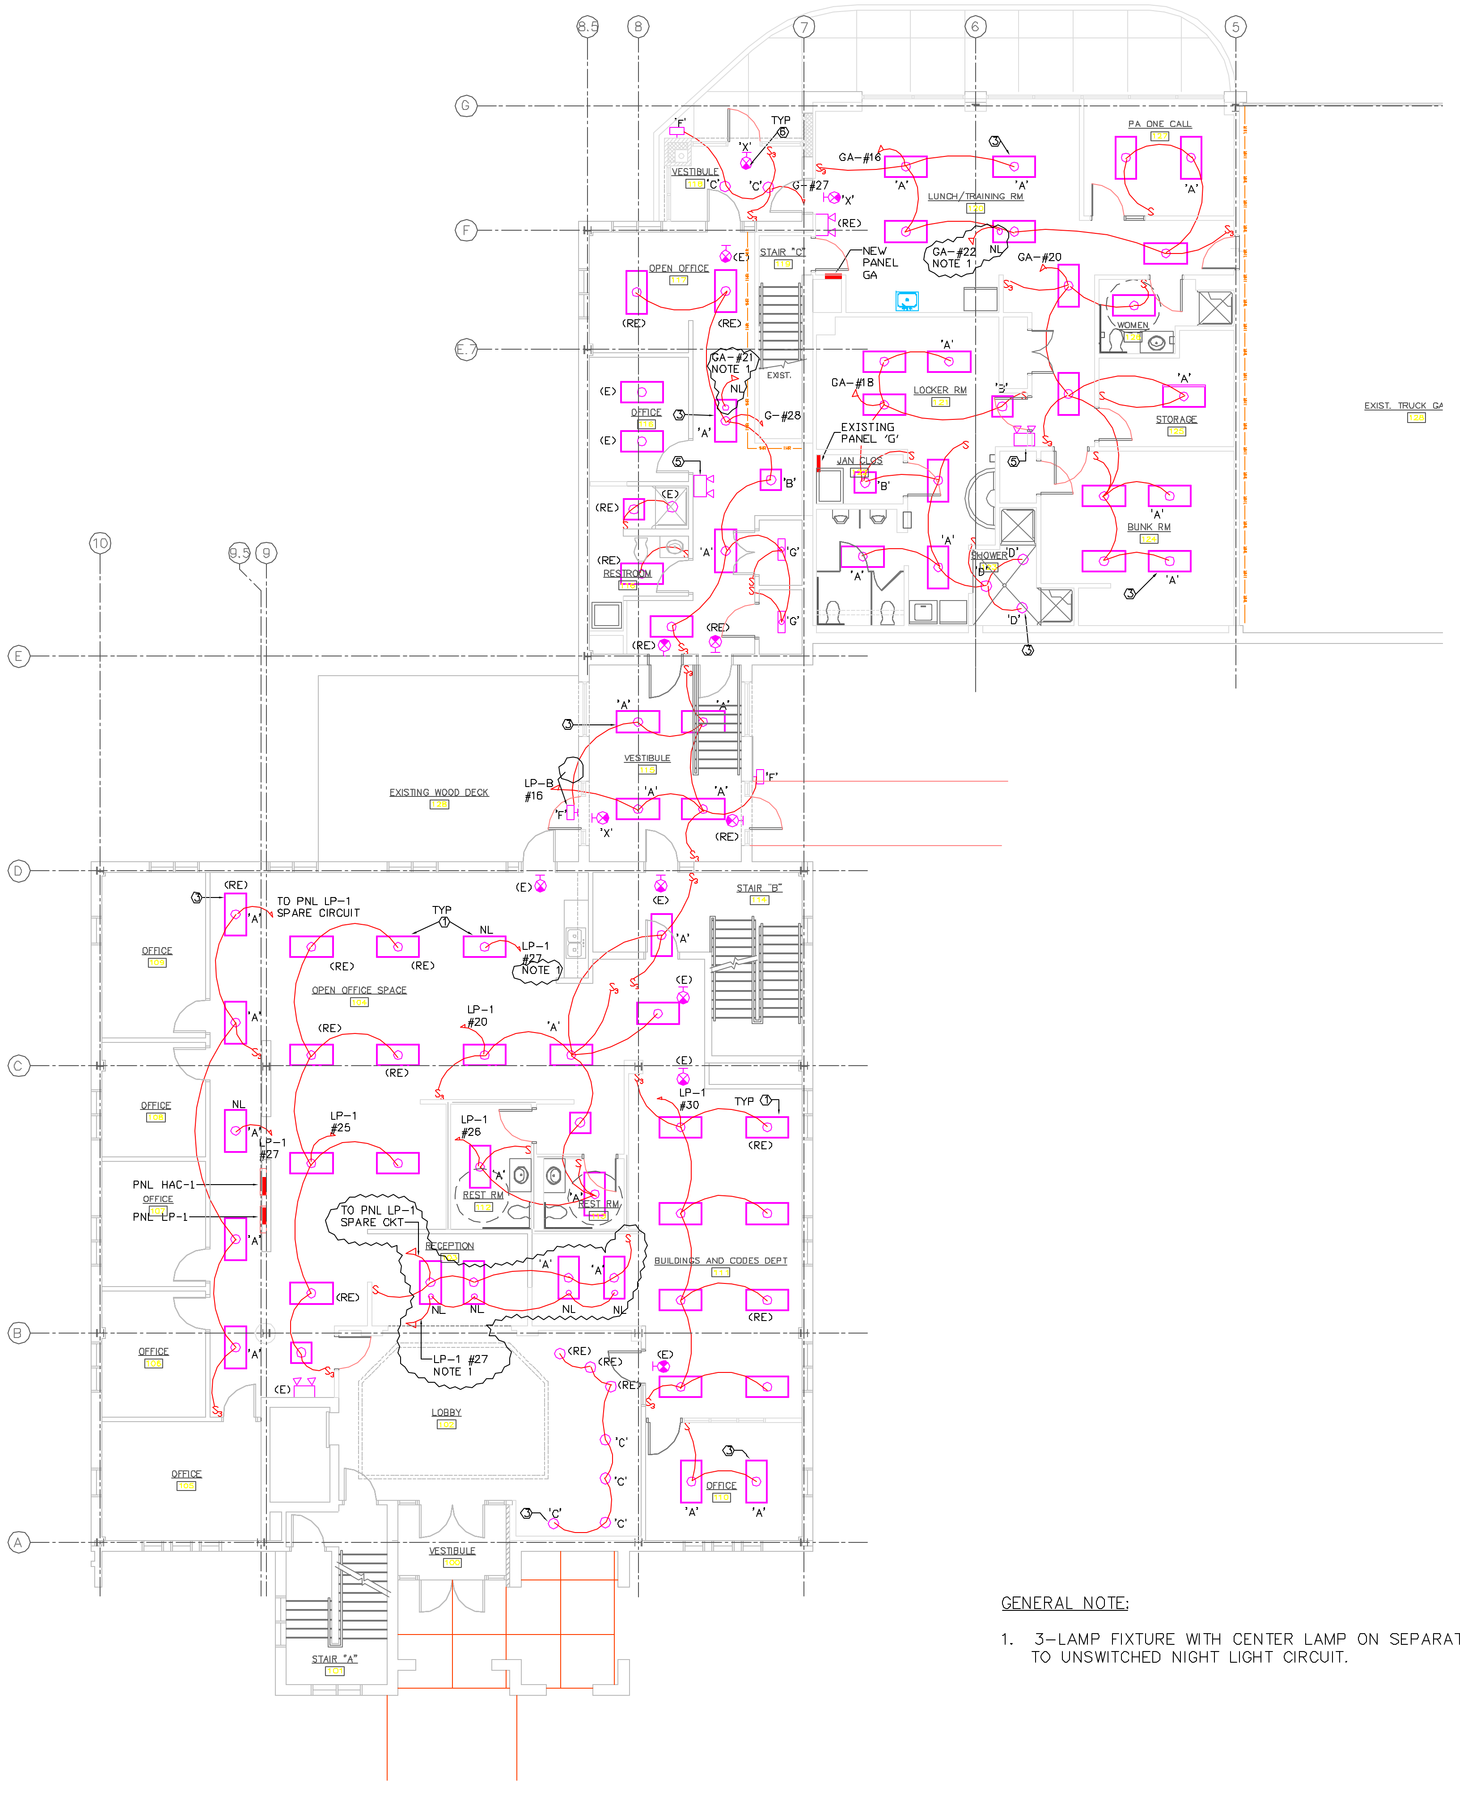

1ST FLOOR LIGHTING NEW WORK PLAN
SCALE: 1/8" = 1'-0"

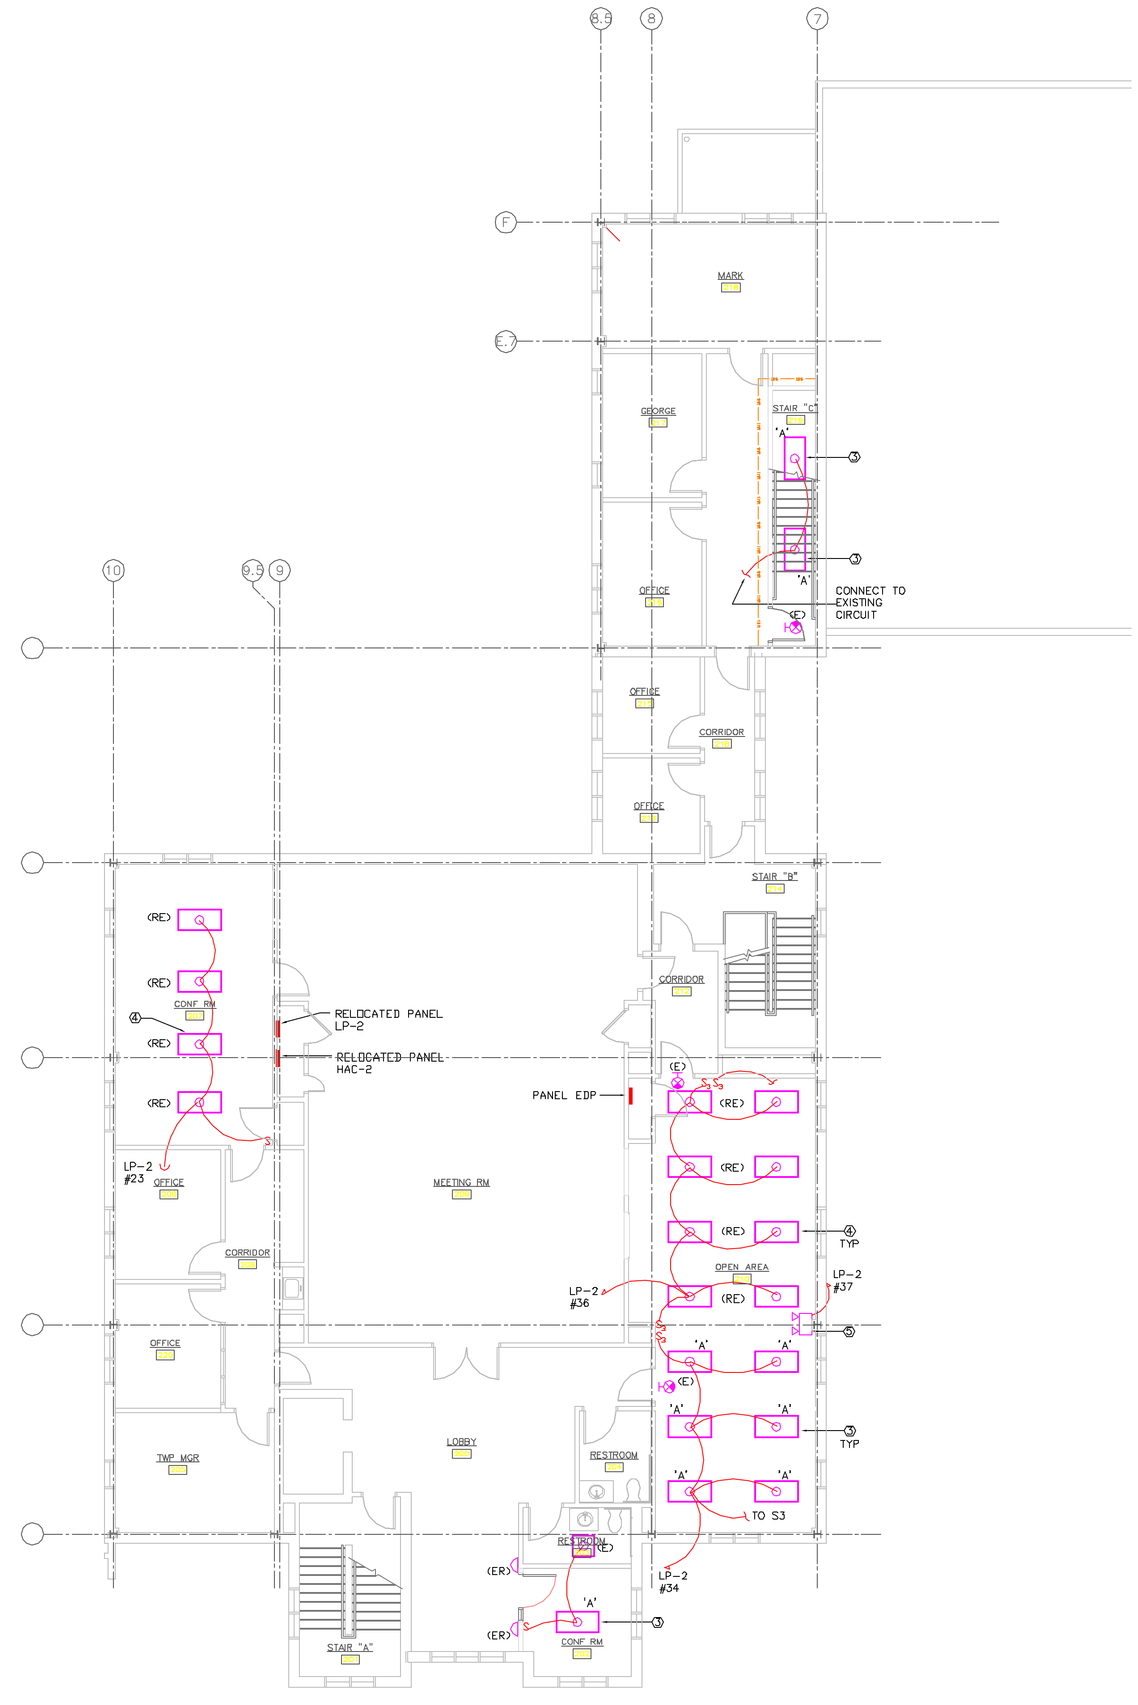

2ND FLOOR LIGHTING NEW WORK PLAN
SCALE: 1/8" = 1'-0"

GENERAL NOTE:

1. 3–LAMP FIXTURE WITH CENTER LAMP ON SEPARATE BALLAST, CONNECTED TO UNSWITCHED NIGHT LIGHT CIRCUIT.

REVISIONS AND NOTES:
2. 01/18/05 GENERAL

Joseph B. McHugh, P.E.

CONTRACTOR SHALL VERIFY ALL FIELD DIMENSIONS AND REPORT ALL DISCREPANCIES TO THE ARCHITECT.

THIS DOCUMENT IS A COPYRIGHT PROTECTED INSTRUMENT OF SERVICE, PROPERTY OF C.E.HOUGH ASSOCIATES AND IS LICENSED FOR USE IN THE TITLED PROJECT ONLY. REPRODUCTION OR USE OF THIS DOCUMENT WITHOUT WRITTEN AUTHORIZATION FROM C.E.HOUGH ASSOCIATES IS PROHIBITED AND WILL BE PROSECUTED UNDER APPLICABLE LAWS.
© 2004 – C.E.HOUGH ASSOCIATES

HOUGH
C.E. HOUGH ASSOCIATES
ARCHITECTS
PAOLI EXECUTIVE GREEN II
PAOLI, PA 19301–0552

NEW–WORK–LIGHTING_1ST_AND_2ND_FLOORS
PROPOSED
FOR_ADMINISTRATION_BUILDING
EAST_GOSHEN_TOWNSHIP
MUNICIPAL_COMPLEX
PAOLI PIKE
EAST_GOSHEN_TOWNSHIP

☐ PRELIMINARY
☐ FOR BIDDING
☐ FOR CONSTRUCTION

PROJECT:	
DATE:	
SCALE:	1/8"=1'0"
DRAWN:	
PLOT DATE:	
CAD FILE:	

DRAWING No.
E.1